
moss & co

Property Code: LSDE9

Property Location: WIMBLEDON SW19

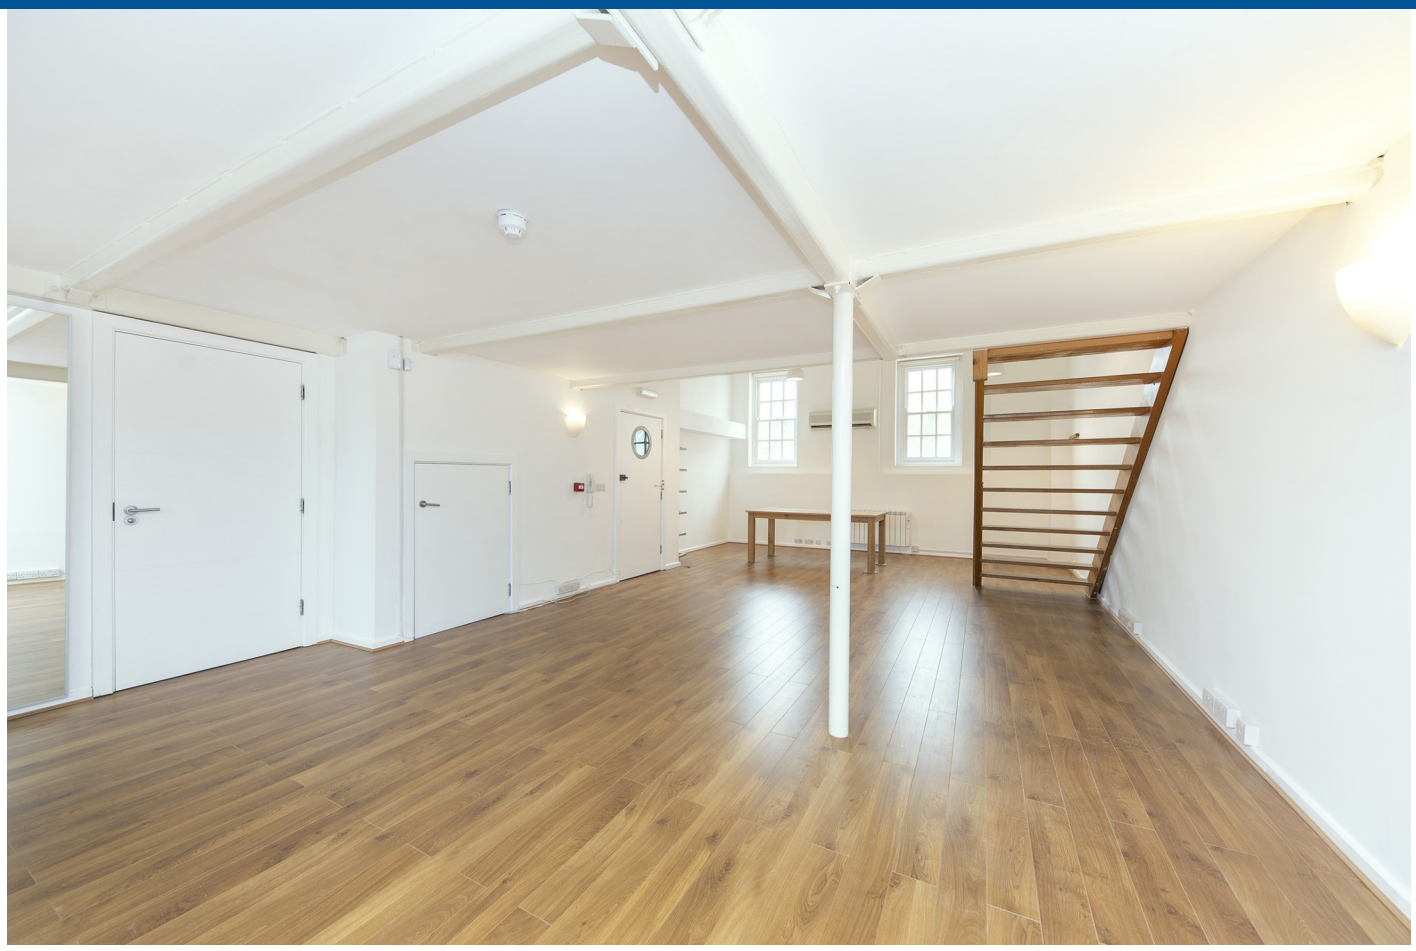









Property Type:	Flat/Apartment
Bedrooms:	2
Summary:	A truly unique loft style apartment set within a prime Wimbledon location, offering over 1,100 sq ft of spacious and characterful accommodation.
Description:	We are proud to present a 2 bedroom loft style apartment that offers a rare opportunity to enjoy spacious and contemporary living.
Date Available:	Available Now
Rent (PCM):	£2,400

55a High St Wimbledon SW19 5BA tel: 020 8946 7661 info@mosslondonlettings.co.uk

LET BY

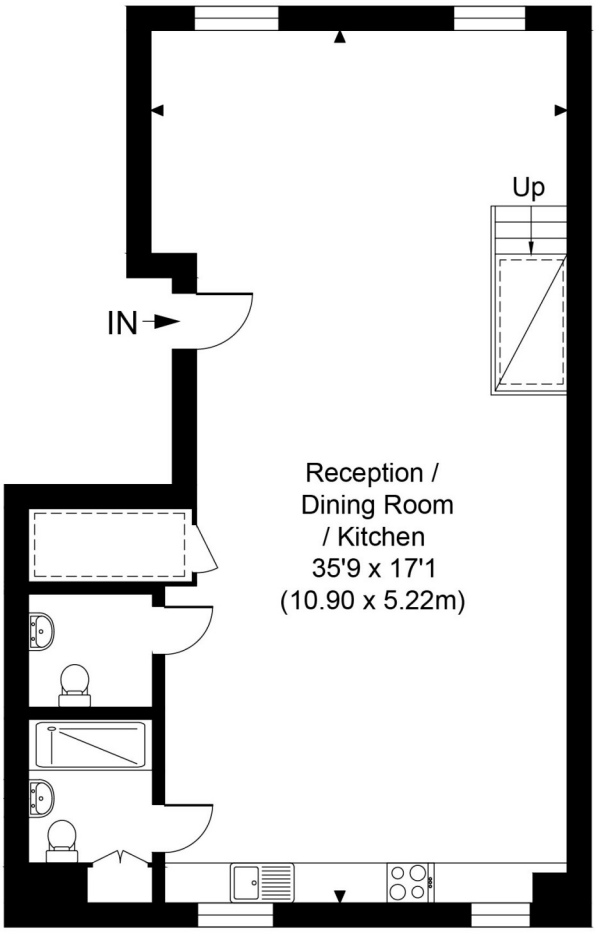

Ground Floor

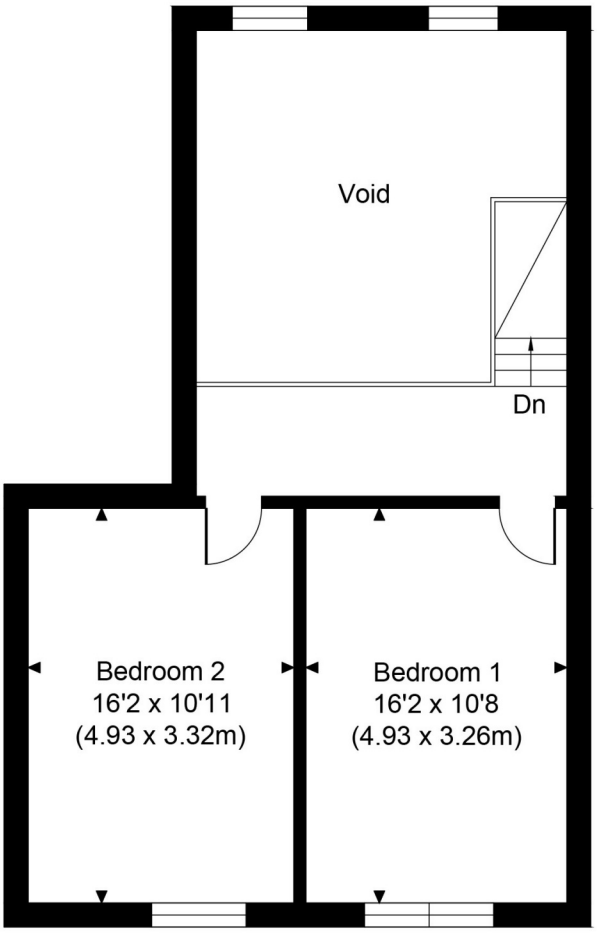

First Floor

CRAVEN GARDENS

Gross Internal Area 1131 sq. ft / 105.06 sq. m
(Excluding Void Area)
CH = Ceiling Heights
For identification purposes only.
The Position and size of doors, windows, appliances
Bedroom and other features are approximate only.
For illustrative purposes only - not to scale

moss & co

Property Code: LSDE9

Property Location: WIMBLEDON SW19



Map supplied by Google Maps. To open map in your browser please click here.